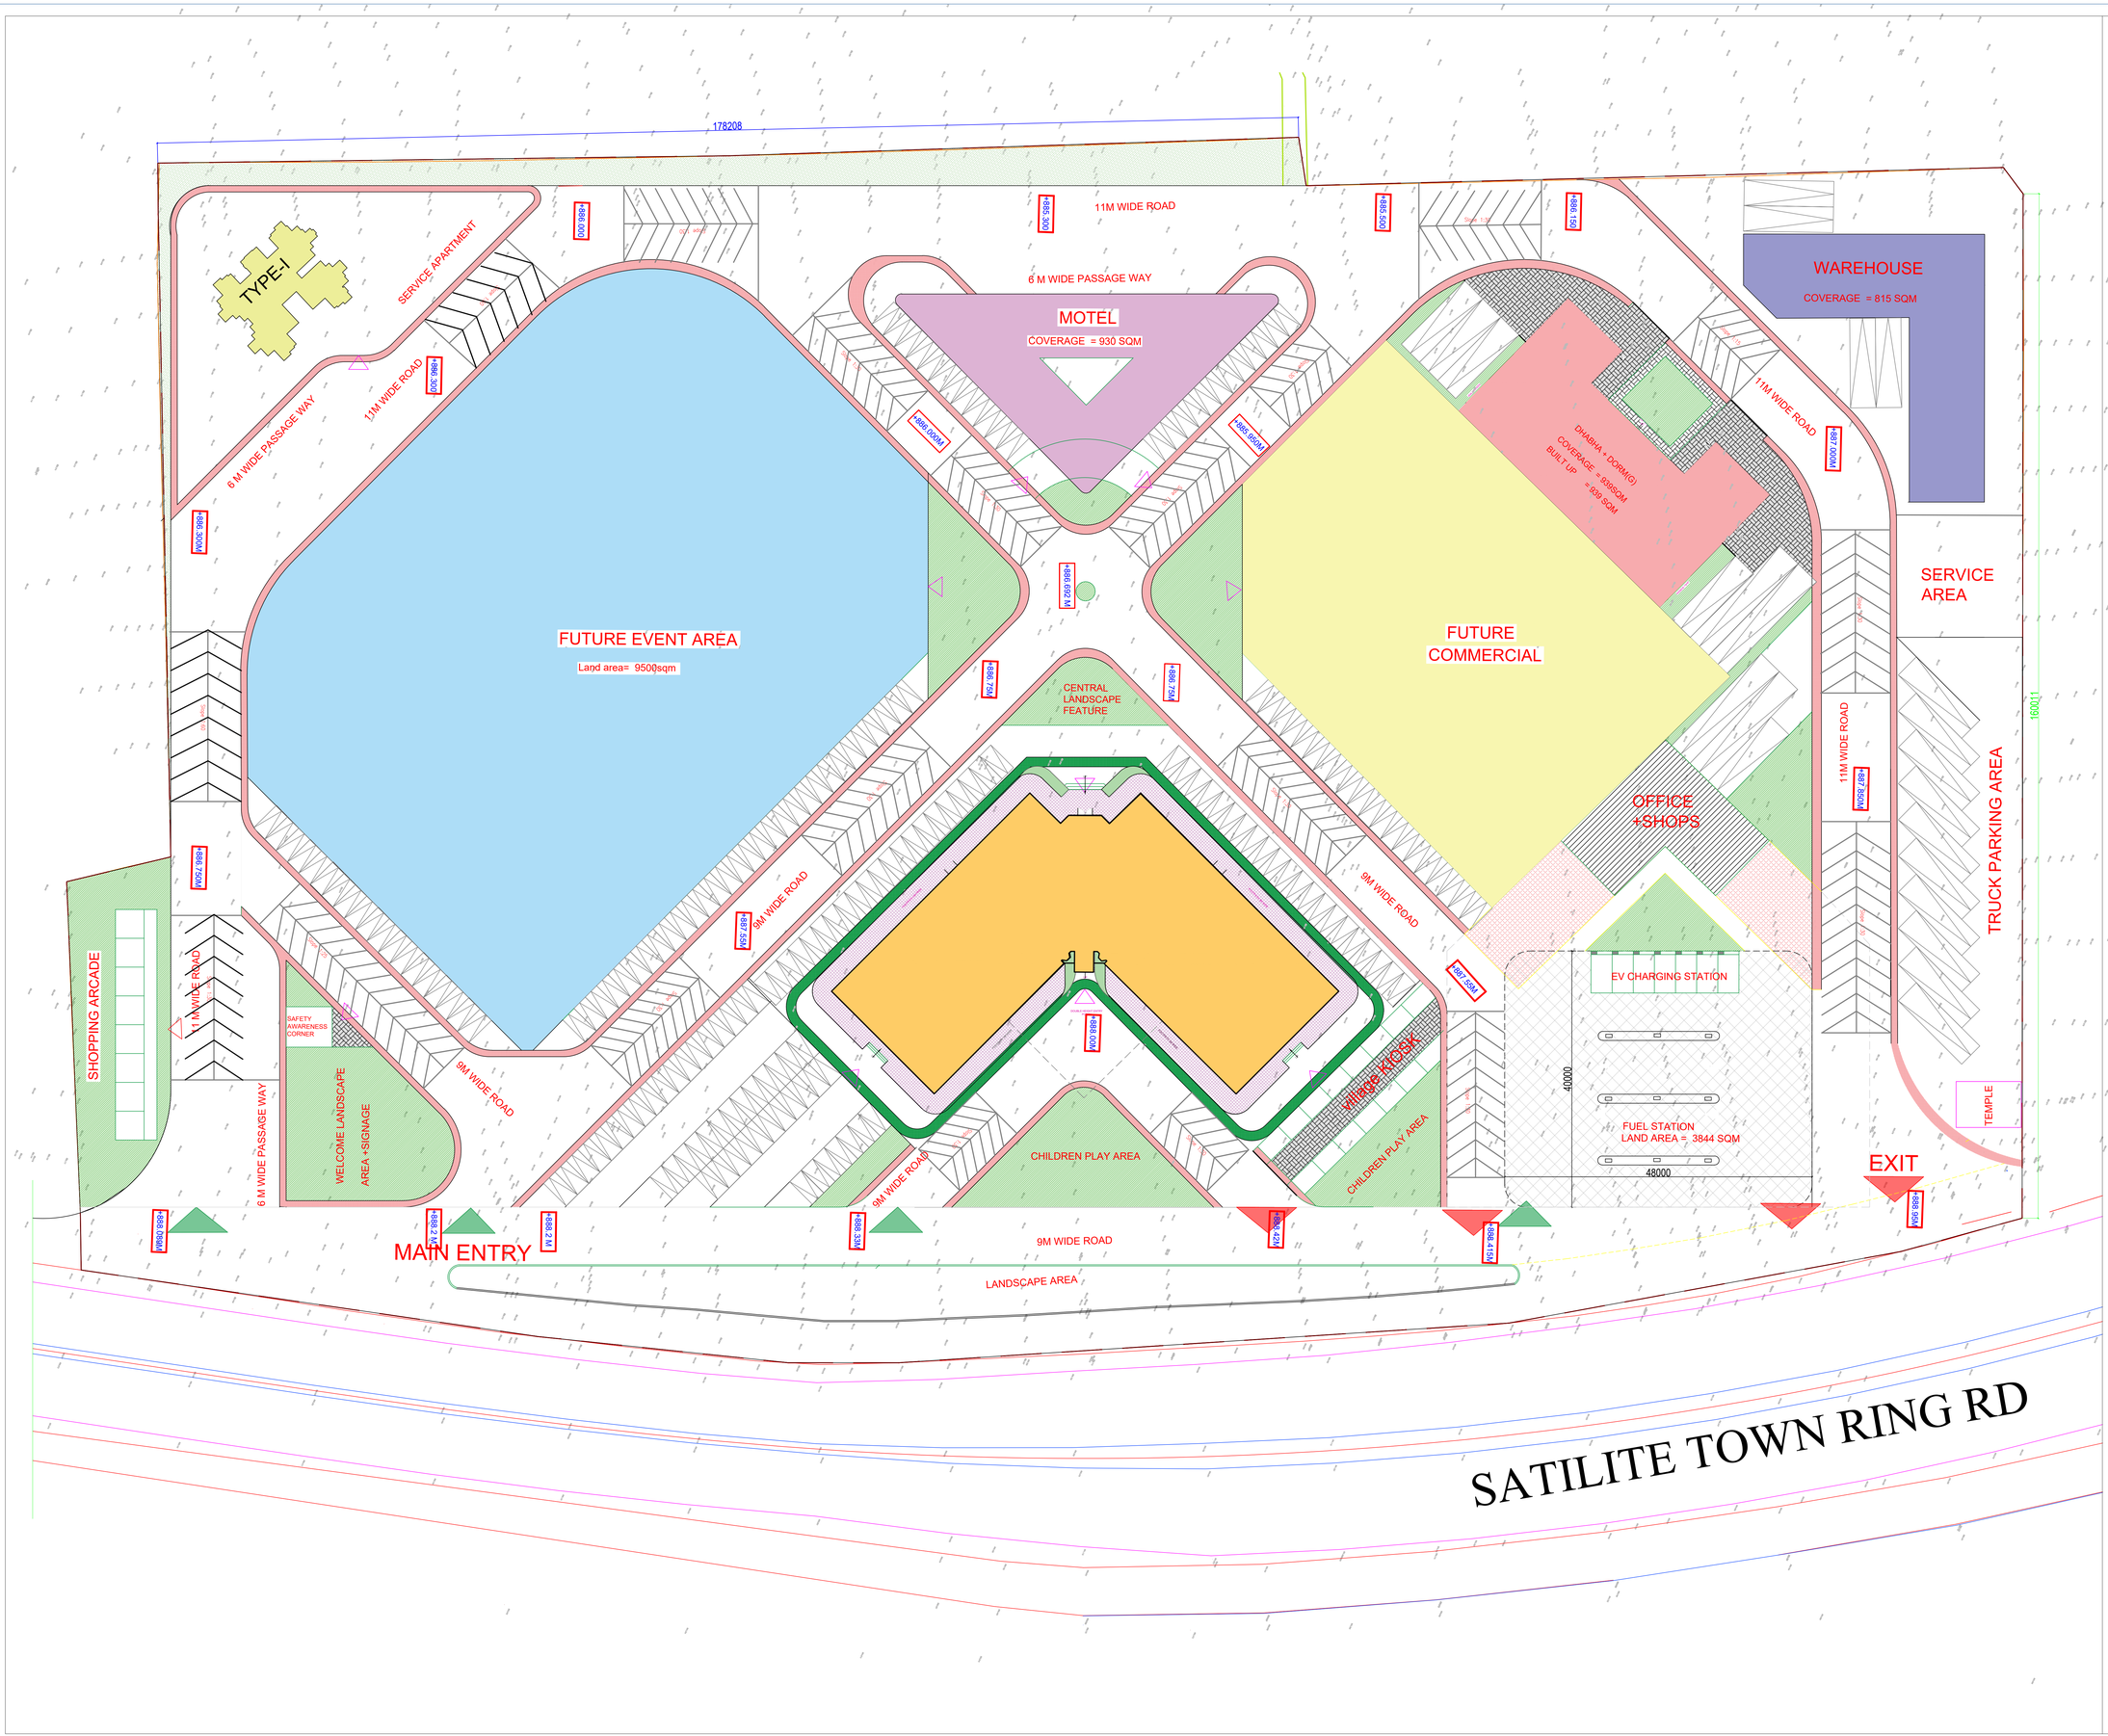


NOTES :

·All dimensions are in millimeters.
·All levels are in meters.
·Only written dimensions shall be followed ,any discrepancies noted shall be brought to the notice of the Architect prior to execution.

REV.	DESCRIPTION	DATE	CHD.
R3	DRAWINGS UPDATED WITH REFERENCE TO DISCUSSION HELD ON 17-01-2026	17/1/2026	
R2	DRAWINGS UPDATED WITH/ REFERENCE TO DISCUSSION MEETING HELD ON 13-01-2026	14/1/2026	
R1	DRAWINGS UPDATED AS PER DISCUSSION HELD BETWEEN VIVEK SIR AND HARSH SIR ON 22ND DEC	12/1/2026	

AMENDMENT

PROJECT NAME :

CHANNAHALLI SITE

WAYSIDE DEVELOPMENT, OPERATION AND MAINTENANCE OF WAYSIDE AMENITIES ON BANGALORE SATELLITE RING ROAD ON LEASE BASIS

CLIENT :

NATIONAL HIGHWAYS LOGISTICS MANAGEMENT LIMITED

EPC:

BHARAT VANIJYA EASTERN PRIVATE LIMITED

ARCHITECTS :

STHAPATI ASSOCIATES (P) LTD.
Architects, Engineers, Inferior designers, Project Management Consultants
Lucknow Studio : 1/24, Vipul Khand, Gomti Nagar, Lucknow - 226010
Delhi Studio : T - 34/ 302, Common Wealth Games Village, Delhi - 110092
Ph no. 0522 - 4027793, 011 - 21211409

BUILDING NAME :

MANDATORY FACILITY - MASTER PLAN

NORTH:

DRAWING TITLE :

MANDATORY FACILITY - MASTER PLAN

DISCIPLINE: **ARCHITECTURE DRAWING**

STATUS: **FOR APPROVAL**

DRAWING NO.	SAPL /BLR/ RE&FNB / AR / 100		
SCALE		SHEET NO	01
SHEET SIZE	A1	DATED	7/11/2025